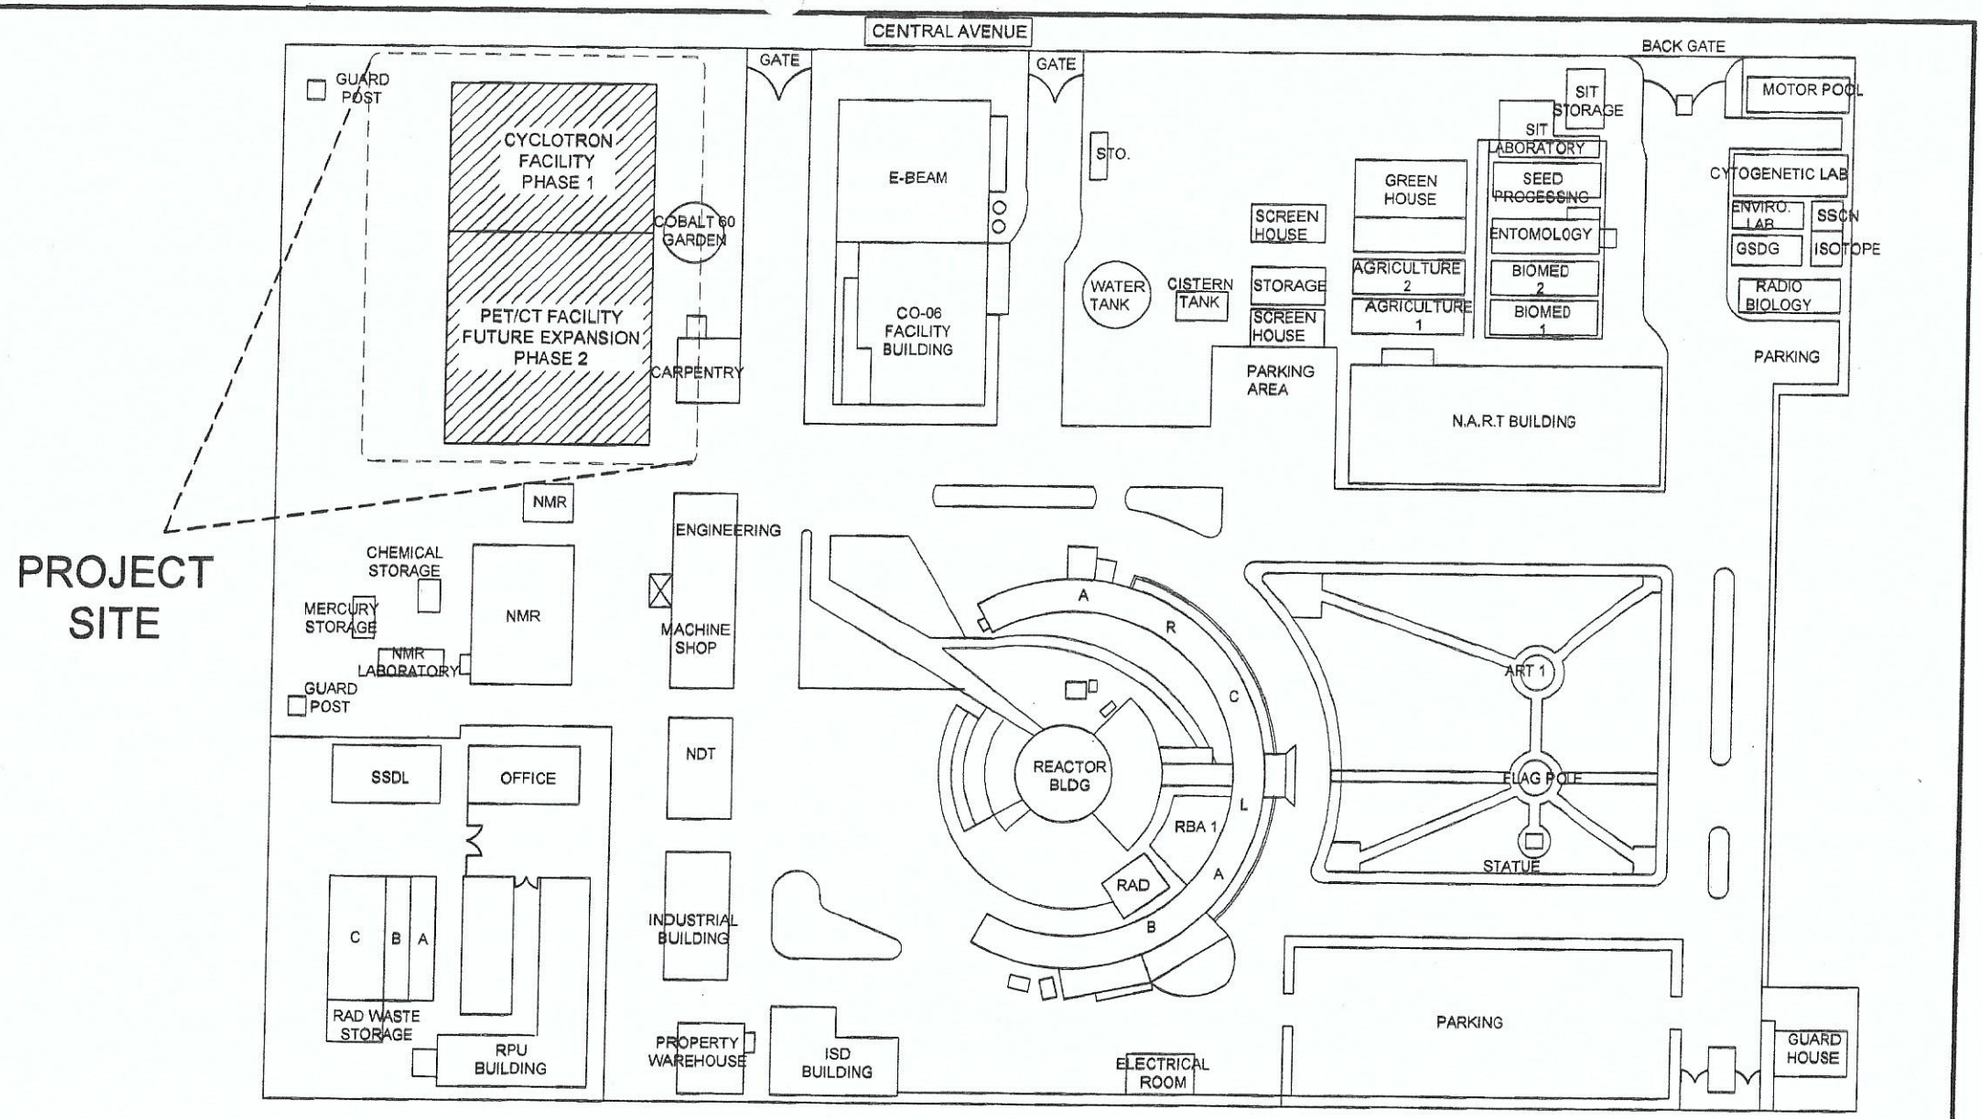

1 / A1 SITE DEVELOPMENT PLAN

SCALE NTS

Republic of the Philippines
DEPARTMENT OF SCIENCE AND TECHNOLOGY
PHILIPPINE NUCLEAR RESEARCH INSTITUTE
COMMONWEALTH AVENUE, DILIMAN, QUEZON CITY

PROJECT: INNOVATING NUCLEAR MEDICINE RESEARCH & SERVICES: DEVELOPMENT OF EMERGING PET RADIOPHARMACEUTICALS FOR EARLY CANCER STAGING AND ASSESSMENT OF BIOLOGIC FUNCTIONS IN CANCER CELLS (C.Y. 2020)

PHILIPPINE NUCLEAR RESEARCH INSTITUTE

ADDRESS: COMMONWEALTH AVENUE, DILIMAN, QUEZON CITY

PNRI SITE DEVELOPMENT PLAN

PREPARED BY: Engr. ROSALINO B. REJAL, Senior Science Research Specialist; Engr. ARTHUR A. ACH, Senior Science Research Specialist

RECOMMENDING APPROVAL: ADELINA DM. BULOS, End-User / Head ITS; Engr. RENATO T. BAÑAGA, EDS Head; PRECIOSA S. FABROA, Ph.D., Chief, NSD; SOLEDAD S. CASTAÑEDA, Ph.D., Deputy Director

APPROVED BY: CARLO A. ARCILLA, Ph. D., Director

DRAWN BY: GENIBLAZO

CHECKED BY:

DATE:

PROJ. NO.:

SHEET NO.:

PAGE NO.:

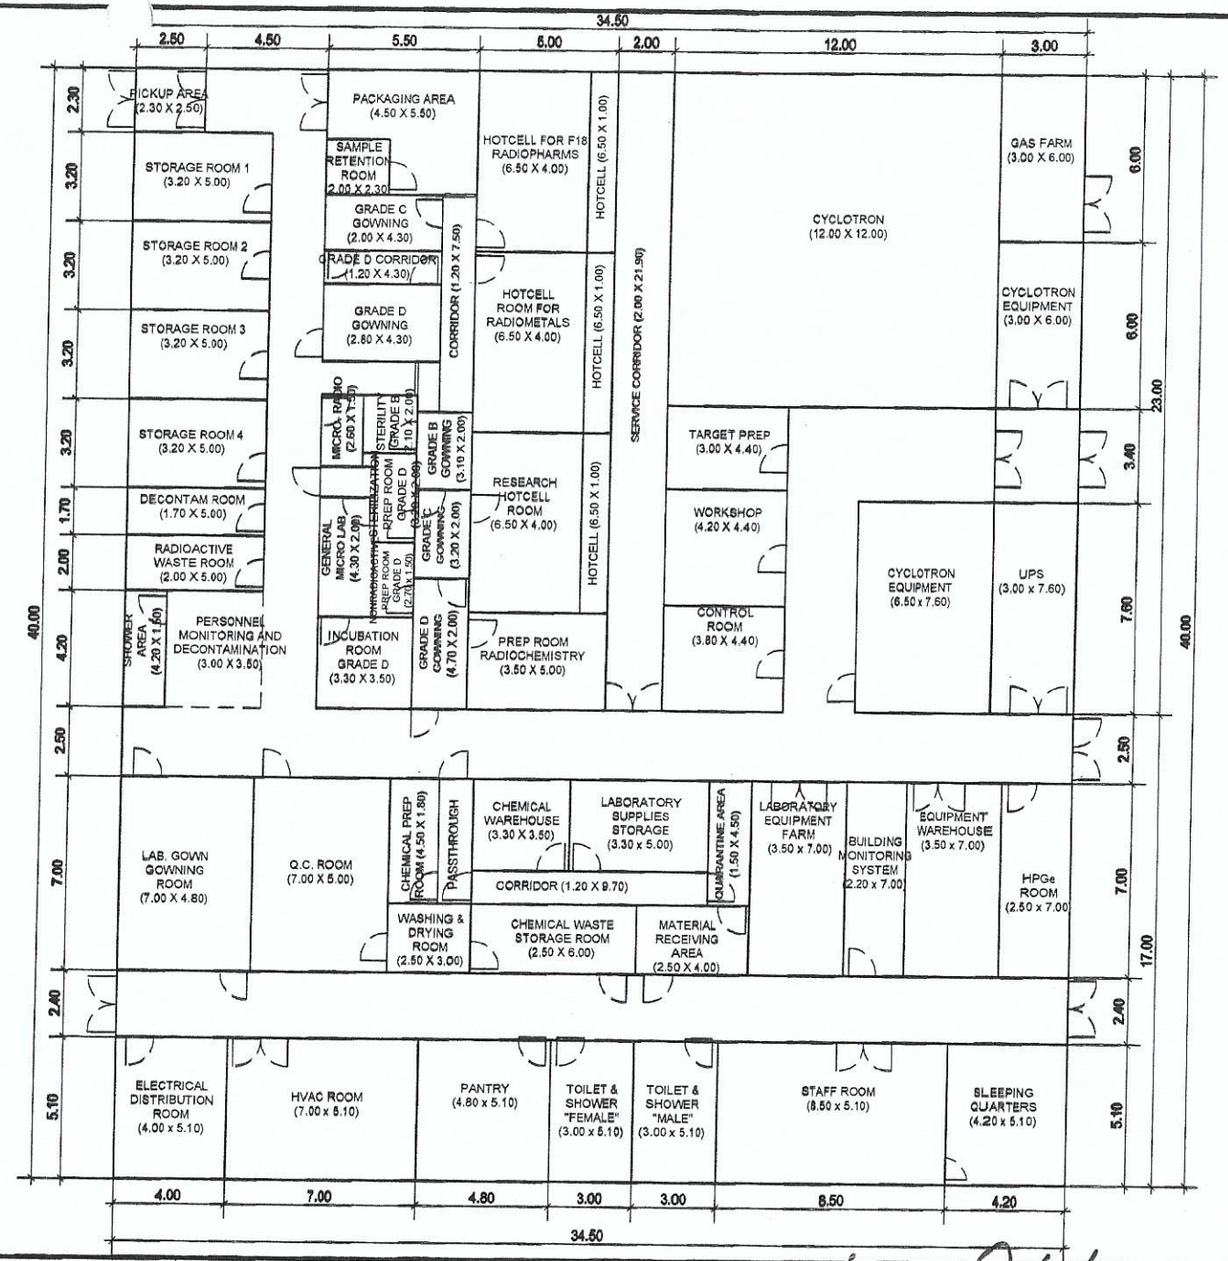

PHASE 1

1 CYCLOTRON FLOOR PLAN LAYOUT

SCALE NTS

Republic of the Philippines
DEPARTMENT OF SCIENCE AND TECHNOLOGY
PHILIPPINE NUCLEAR RESEARCH INSTITUTE
COMMONWEALTH AVENUE, DILIMAN, QUEZON CITY

PROJECT: INNOVATING NUCLEAR MEDICINE RESEARCH & SERVICES: DEVELOPMENT OF EMERGING PET RADIOPHARMACEUTICALS FOR EARLY CANCER STAGING AND ASSESSMENT OF BIOLOGIC FUNCTIONS IN CANCER CELLS (C.Y. 2020)

PHILIPPINE NUCLEAR RESEARCH INSTITUTE

ADDRESS: COMMONWEALTH AVENUE, DILIMAN, QUEZON CITY

CYCLOTRON FLOOR PLAN LAYOUT

PREPARED BY:
Engr. ROSALINO B. REJAS, Senior Science Research Specialist
Engr. ARTURO C. SUIH, Senior Science Research Specialist

RECOMMENDING APPROVAL:
ARELINA DM. BULOS, Cyclotron / Head ITS
Engr. RENATO T. BANAGA, Sec Head
PRECIOSA B. PABROA, Ph. D., Chief, NSD
SOLEDAD S. CASTAÑEDA, Ph. D., Deputy Director

APPROVED BY:
CARLO A. ARCILLA, Ph. D., Director

DRAWN BY: GEN BLAZO
CHECKED BY:
DATE:
PROJ. NO.:
SHEET NO.:
PAGE NO.: