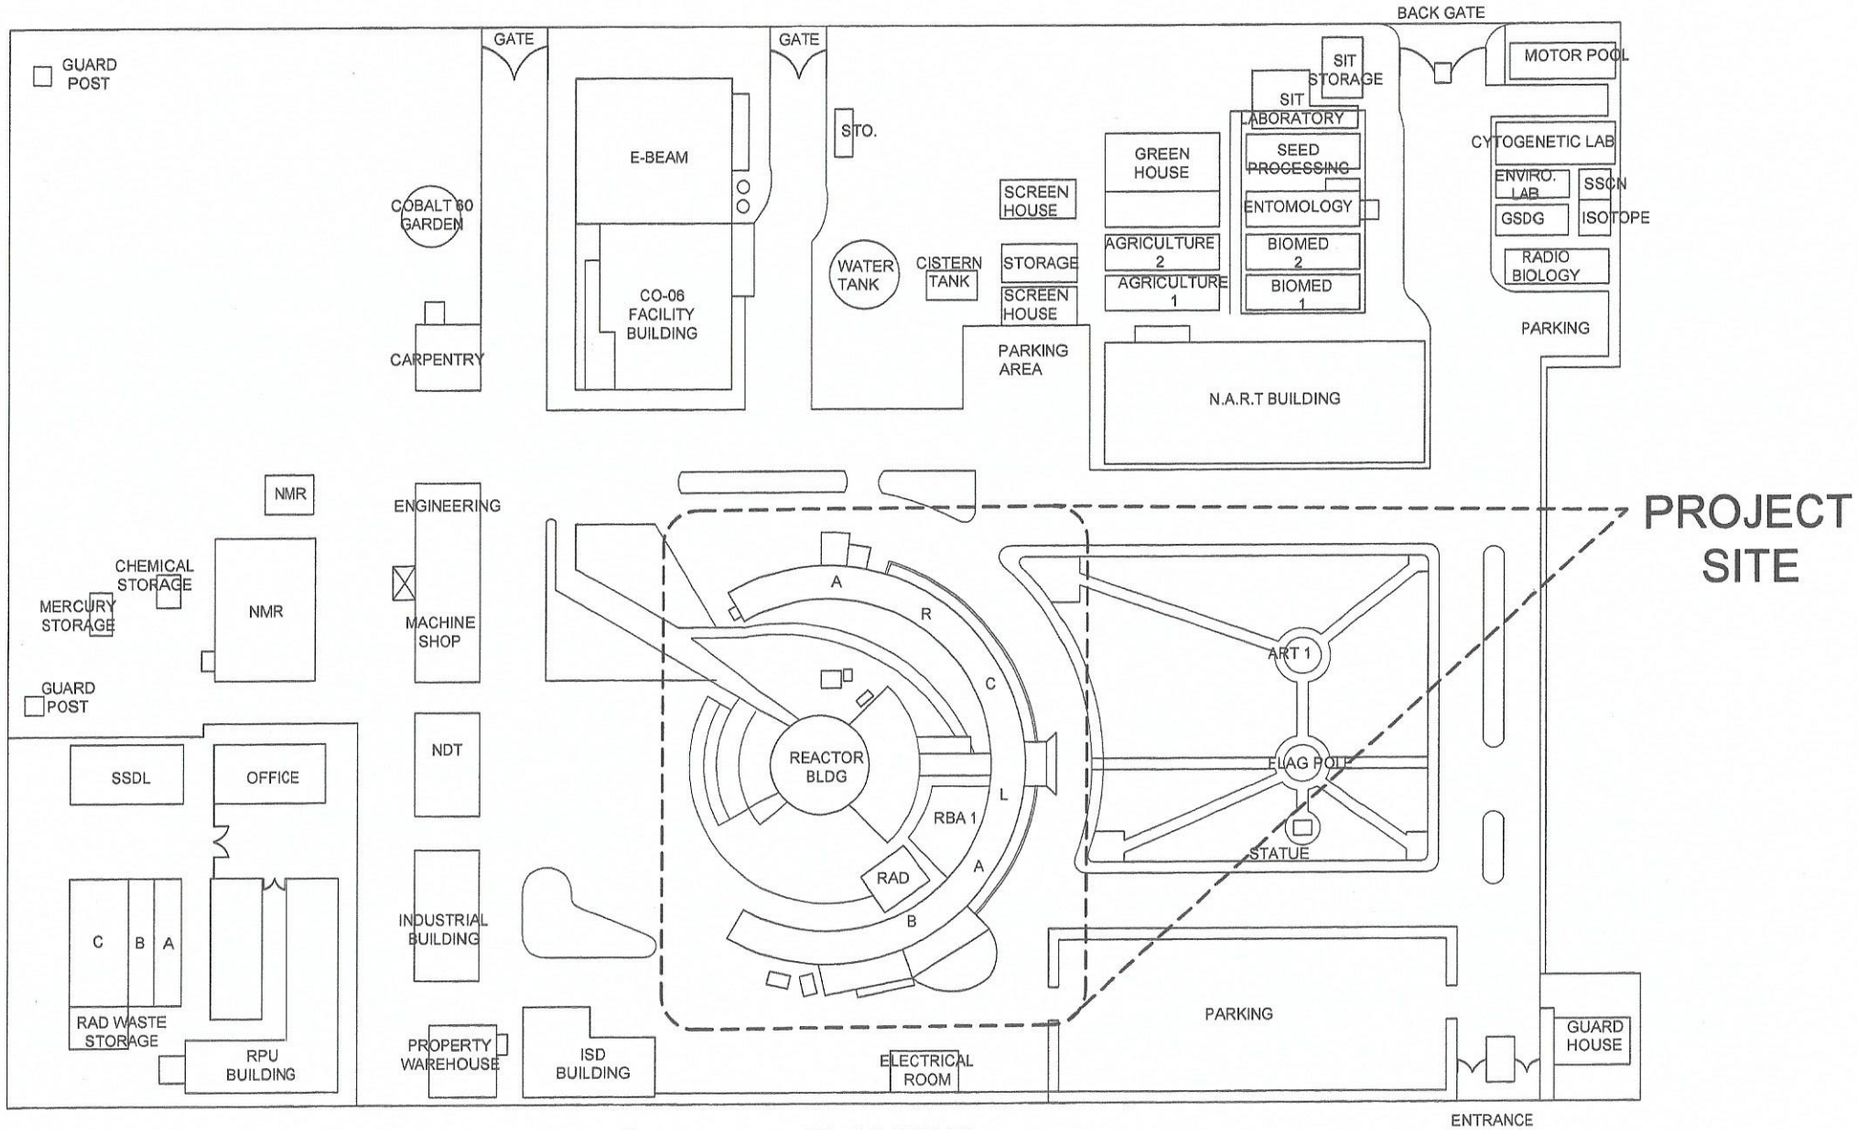

1 SITE DEVELOPMENT

SCALE NTS

Republic of the Philippines DEPARTMENT OF SCIENCE AND TECHNOLOGY PHILIPPINE NUCLEAR RESEARCH INSTITUTE COMMONWEALTH AVENUE, DILIMAN, QUEZON CITY	PROJECT: UPGRADING OF A.R.C. BLDG. (C.Y. 2020)	OWNER: PHILIPPINE NUCLEAR RESEARCH INSTITUTE ADDRESS: COMMONWEALTH AVENUE, DILIMAN, QUEZON CITY	SHEET CONTENT: SITE DEVELOPMENT	PREPARED BY: Engr. ROSALINO B. REJAS Senior Science Research Specialist Engr. ARTURO T. SALIN Senior Science Research Specialist Engr. RENATO T. BANAGA ESS Head	RECOMMENDING APPROVAL: LUCILLE ABAD, Ph. D. OIC, ARD PRECIOSA E. PABROA, Ph. D. OIC, NSD MA. CELERINA M. RAMIRO CHIEF, FAD SOLEDAD S. CASTAÑEDA, Ph. D. Deputy Director	APPROVED BY: CARLOA. ARCILLA, Ph. D. Director	DRAWN BY: GENIBLAZO CHECKED BY: DATE: PROJ. NO.:	SHEET NO.: A-1 PAGE NO.: 1/18

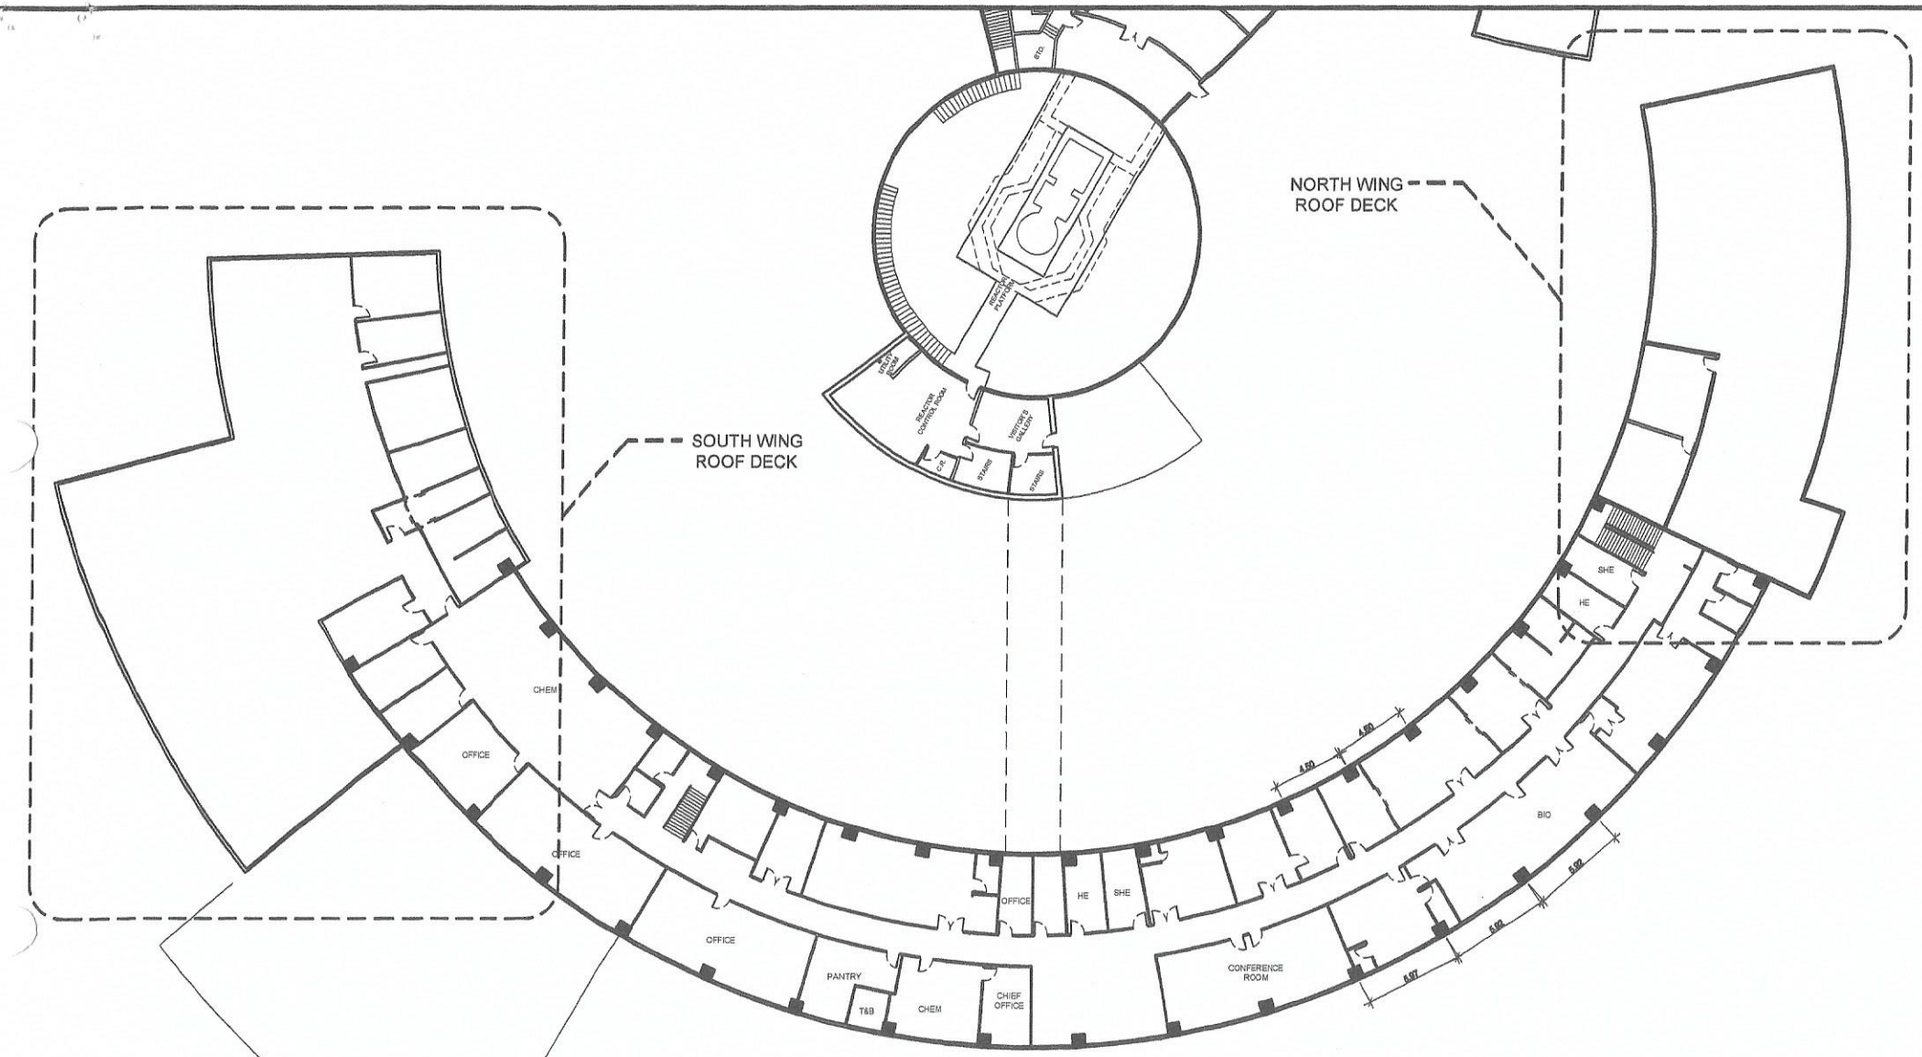

1 SECOND FLOOR PLAN

SCALE NTS

Republic of the Philippines
DEPARTMENT OF SCIENCE AND TECHNOLOGY
PHILIPPINE NUCLEAR RESEARCH INSTITUTE
COMMONWEALTH AVENUE, DILIMAN, QUEZON CITY

PROJECT:	OWNER:	SHEET CONTENT:	PREPARED BY:	RECOMMENDING APPROVAL	APPROVED BY:	DRAWN BY: GENIBLAZO	SHEET NO. :
UPGRADING OF A.R.C. BLDG. (C.Y. 2020)	PHILIPPINE NUCLEAR RESEARCH INSTITUTE ADDRESS: COMMONWEALTH AVENUE, DILIMAN, QUEZON CITY	SECOND FLOOR PLAN w/ ROOF DECK	Engr. ROSALINO B. REJAS Senior Science Research Specialist Engr. ARTURO T. SALITA Senior Science Research Specialist Engr. RENATO T. BANAGA ESS Head	LUCILLE ABAD, Ph. D. Chief, ARD PRECIOSA B. PABROA, Ph. D. Chief, NSD MA. CELERINA M. RAMIRO CHIEF, FAD SOLEDAD S. CASTAÑEDA, Ph. D. Deputy Director	CARLO A. ARCILLA, Ph. D. Director	CHECKED BY: DATE : PROJ. NO. :	A-2 PAGE NO. : 2/18

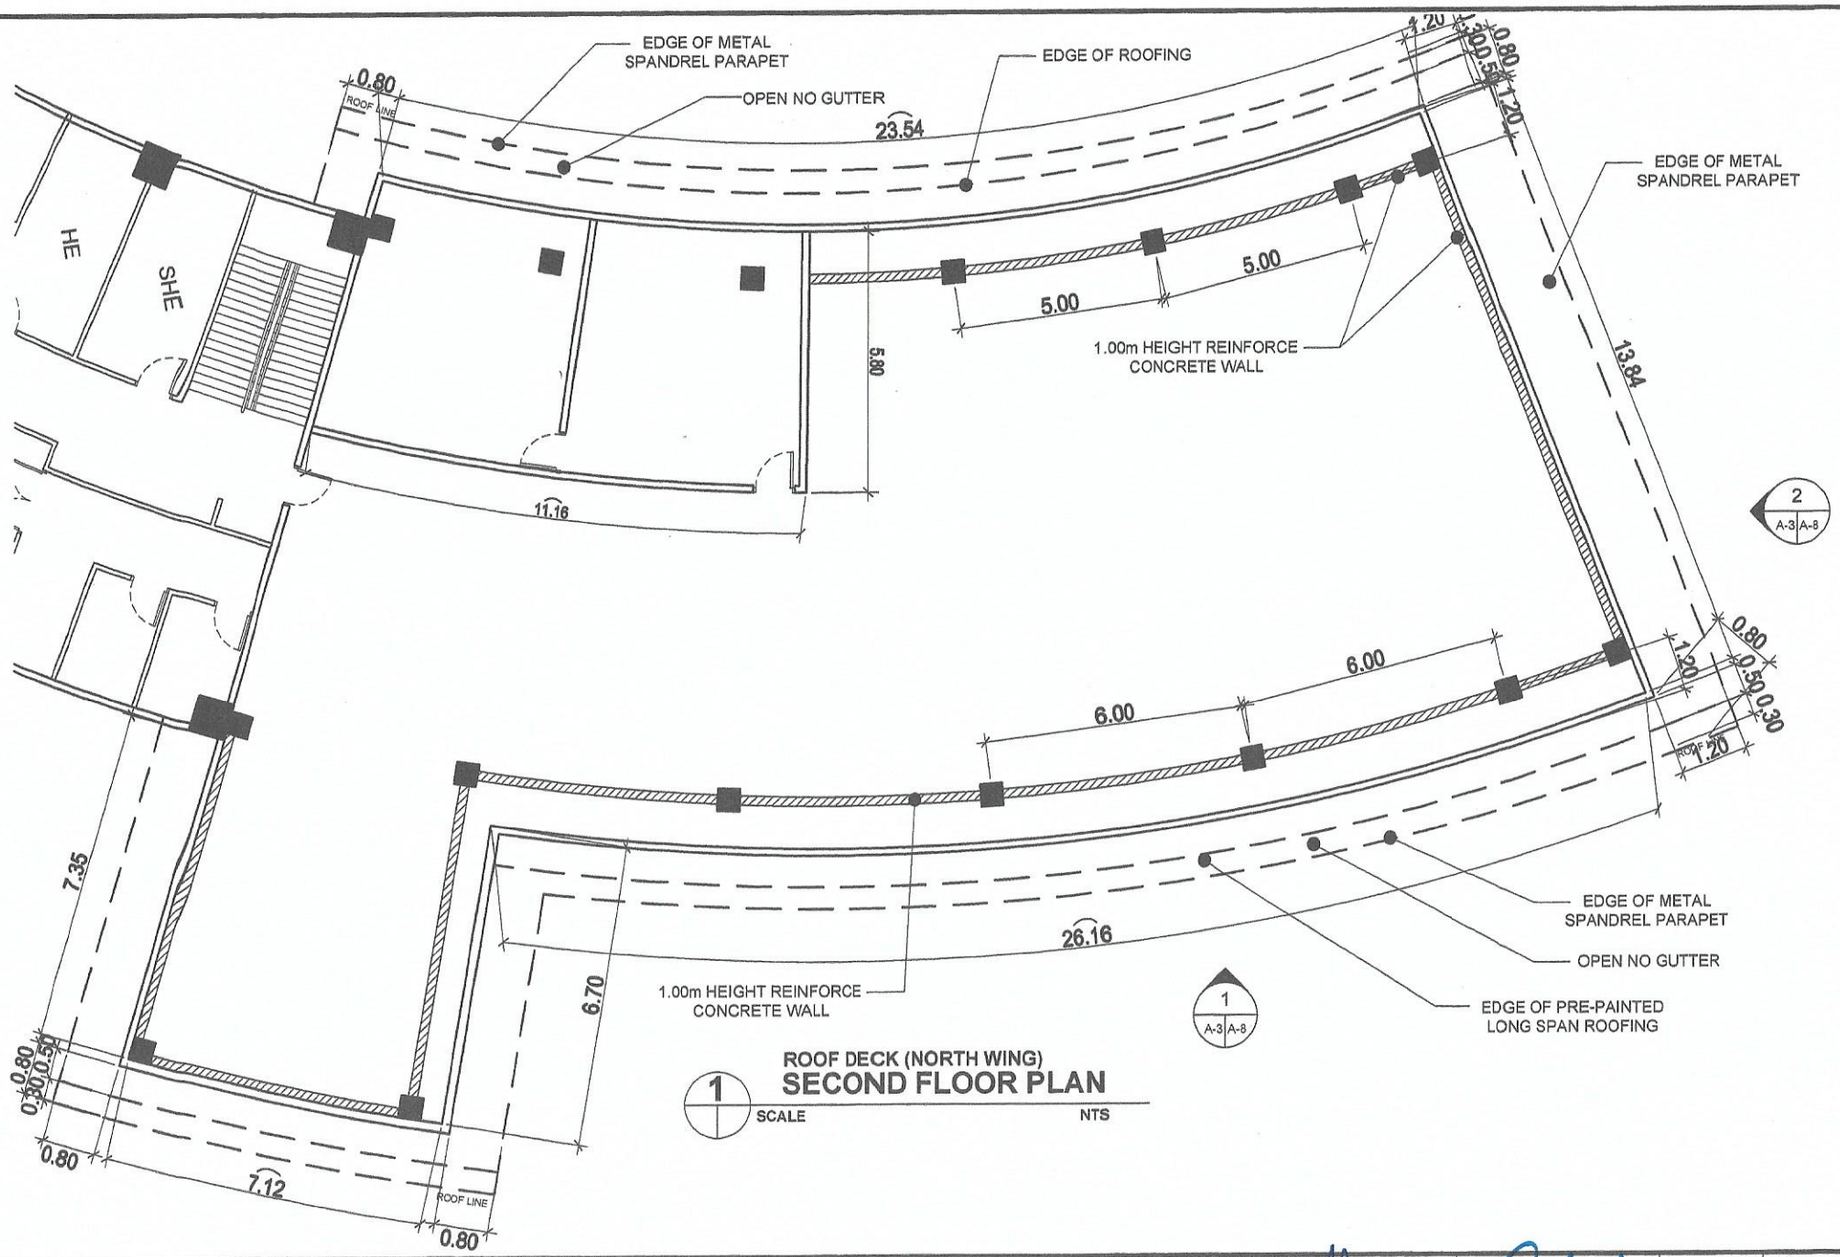

1 ROOF DECK (NORTH WING) SECOND FLOOR PLAN

SCALE NTS

Republic of the Philippines **DEPARTMENT OF SCIENCE AND TECHNOLOGY** **PHILIPPINE NUCLEAR RESEARCH INSTITUTE** COMMONWEALTH AVENUE, DILIMAN, QUEZON CITY	PROJECT: UPGRADING OF A.R.C. BLDG. (C.Y. 2020)	OWNER: PHILIPPINE NUCLEAR RESEARCH INSTITUTE ADDRESS: COMMONWEALTH AVENUE, DILIMAN, QUEZON CITY	SHEET CONTENT: ARC SECOND FLOOR ROOF DECK PLAN (NORTH WING)	PREPARED BY: Engr. ROSALINO B. ROJAS Senior Science Research Specialist Engr. ARTUROF. SMITH Senior Science Research Specialist Engr. RENATO T. BAYACA SES Head	RECOMMENDING APPROVAL: MA. CELERINA M. RAMIRO CHIEF, FAD LUCILLE ABAD, Ph. D. End User/Chief, ARD PRECIOSA B. PABROA, Ph. D. Chief, NSD SOLEDAD S. CASTAÑEDA, Ph. D. Deputy Director	APPROVED BY: CARLO A. ARCILLA, Ph. D. Director	DRAWN BY: GENIBLAZO CHECKED BY: DATE: PROJ. NO.:	SHEET NO.: A-3 PAGE NO.: 3/18

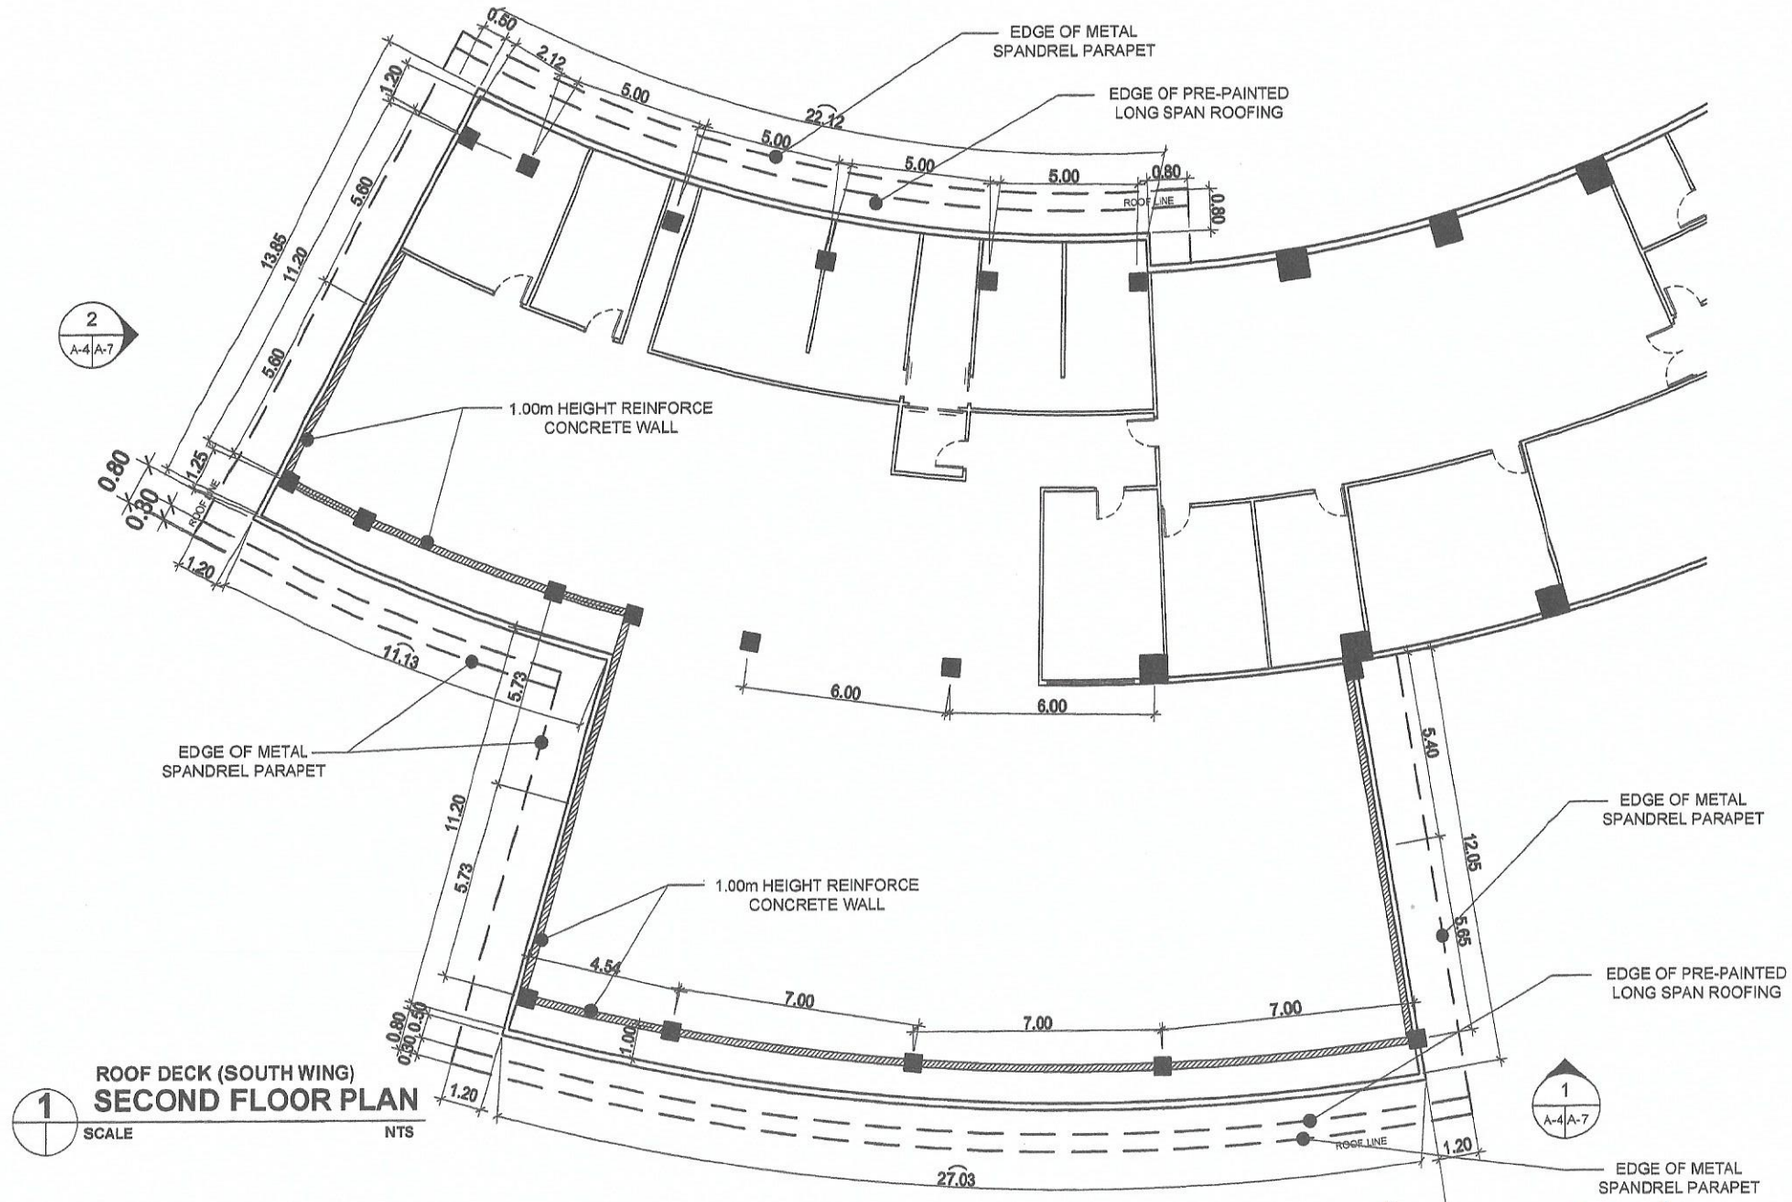

ROOF DECK (SOUTH WING)

1 SECOND FLOOR PLAN

SCALE NTS

Republic of the Philippines DEPARTMENT OF SCIENCE AND TECHNOLOGY PHILIPPINE NUCLEAR RESEARCH INSTITUTE COMMONWEALTH AVENUE, DILIMAN, QUEZON CITY	PROJECT: UPGRADING OF A.R.C. BLDG. (C.Y. 2020)	OWNER: PHILIPPINE NUCLEAR RESEARCH INSTITUTE ADDRESS: COMMONWEALTH AVENUE, DILIMAN, QUEZON CITY	SHEET CONTENT: ARC SECOND FLOOR ROOF DECK PLAN (SOUTH WING)	PREPARED BY: Engr. ROSALINO B. REGAS Senior Science Research Specialist Engr. ARJUNO F. SALIH Senior Science Research Specialist Engr. RENATO T. BANAGA ESS Head	RECOMMENDING APPROVAL: MA. CELERINA M. RAMIRO Chief, FAD PRECIOSA B. PABROA, Ph. D. Chief, NSD LUCILLE A. BAD, Ph. D. End User/Chief, ARD SOLEDAD S. CASTAÑEDA, Ph. D. Deputy Director	APPROVED BY: CARLO A. ARCILLA, Ph. D. Director	DRAWN BY: GENIBLAZO CHECKED BY: DATE: PROJ. NO.:	SHEET NO.: A-4 PAGE NO.: 4/18

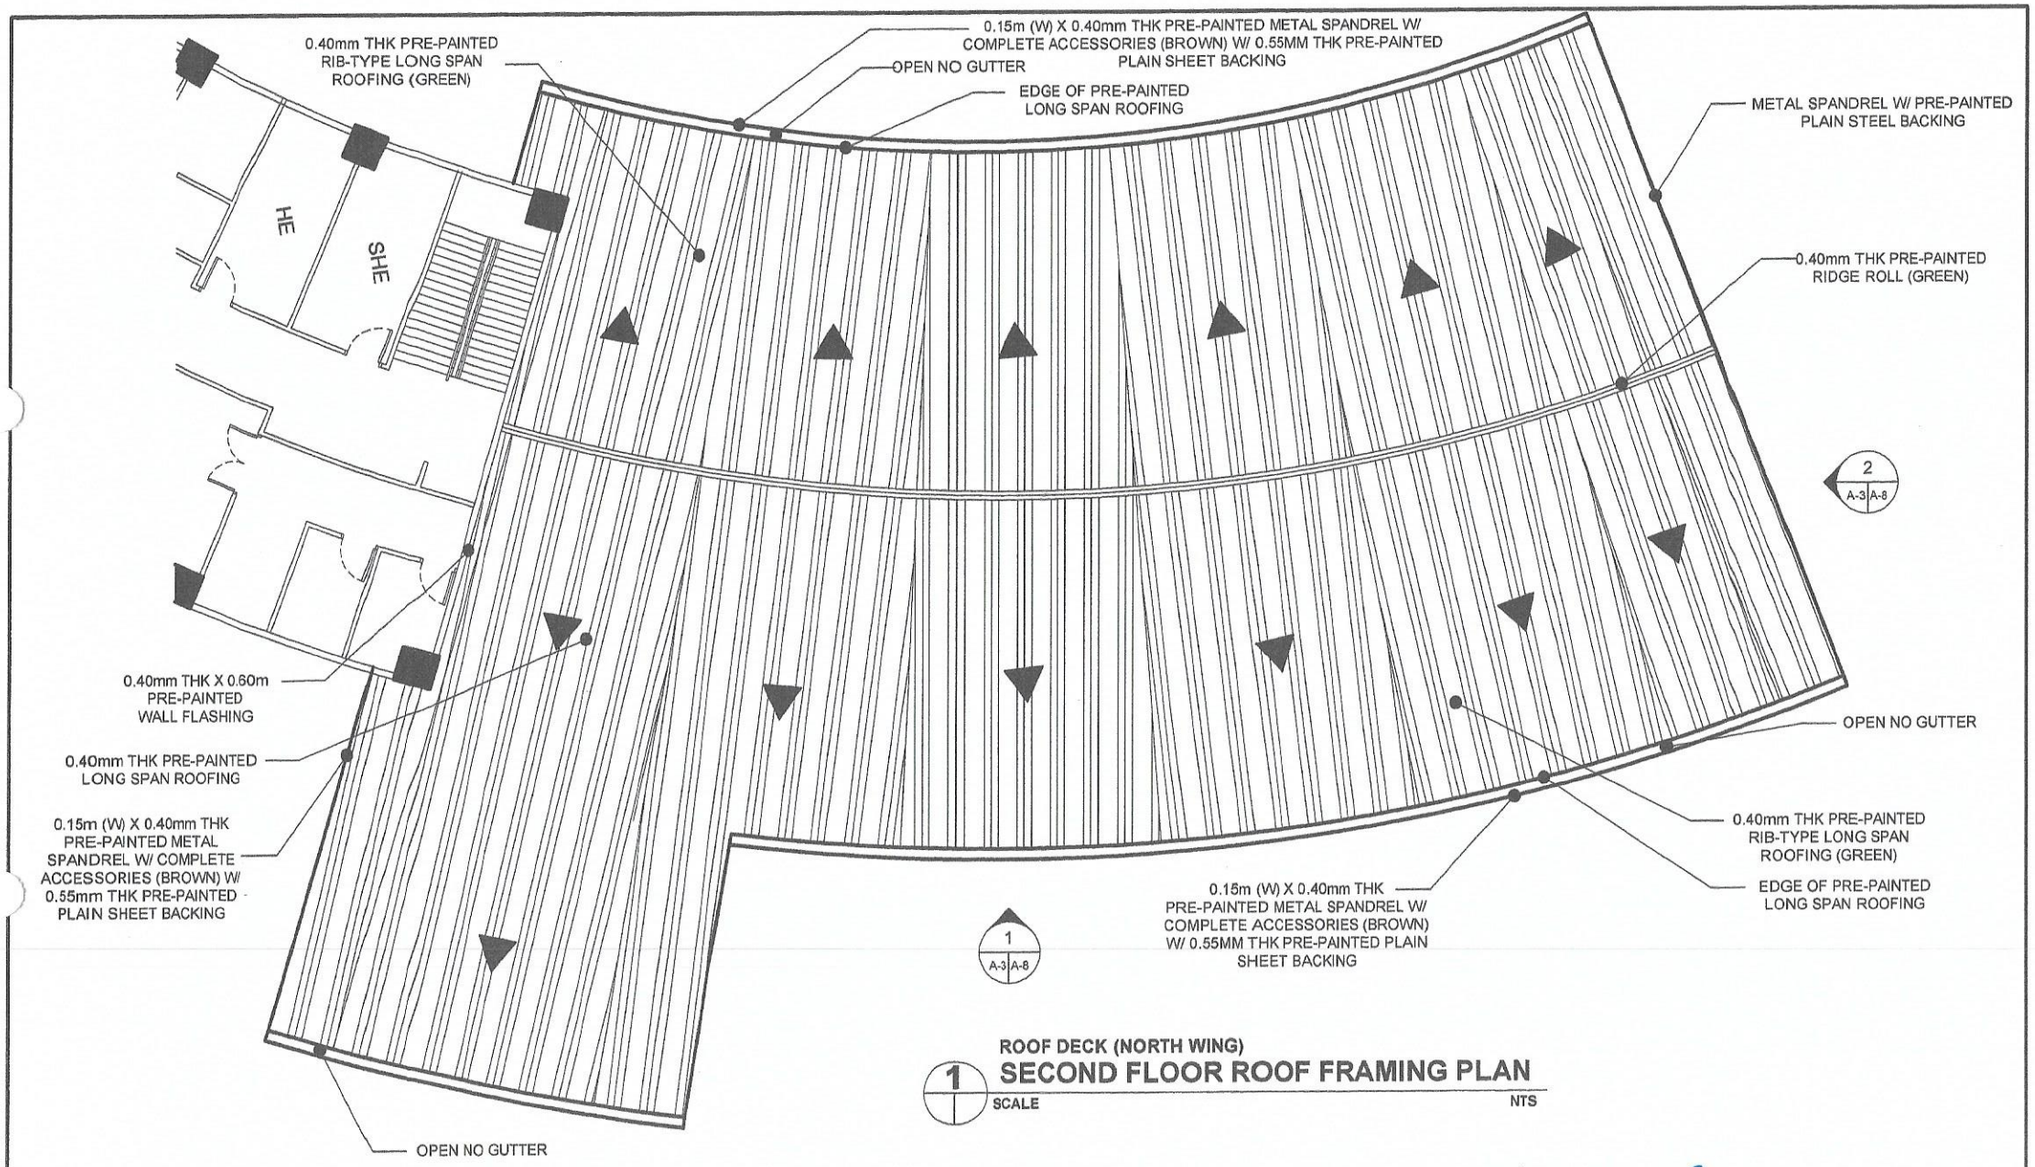

ROOF DECK (NORTH WING)

1 SECOND FLOOR ROOF FRAMING PLAN

SCALE NTS

Republic of the Philippines DEPARTMENT OF SCIENCE AND TECHNOLOGY PHILIPPINE NUCLEAR RESEARCH INSTITUTE COMMONWEALTH AVENUE, DILIMAN, QUEZON CITY	PROJECT: UPGRADING OF A.R.C. BLDG. (C.Y. 2020)	OWNER: PHILIPPINE NUCLEAR RESEARCH INSTITUTE ADDRESS: COMMONWEALTH AVENUE, DILIMAN, QUEZON CITY	SHEET CONTENT: ARC SECOND FLOOR ROOF DECK ROOF PLAN (NORTH WING)	PREPARED BY: Engr. ROSALINO B. REJAS Senior Science Research Specialist Engr. ARTURO A. SALIH Senior Science Research Specialist Engr. RENATO T. BAÑAGA ESS Head	RECOMMENDING APPROVAL: MA. CLERINA M. RAMIRO Chief, FAD LUCILE DASAD, Ph. D. Bldg User/Chief, ARD PRECIOSA B. PABROA, Ph. D. Chief, NSD SOLEDAD S. CASTAÑEDA, Ph. D. Deputy Director	APPROVED BY: CARLO A. ARCILLA, Ph. D. Director	DRAWN BY: GENIBLAZO CHECKED BY: DATE: PROJ. NO.:	SHEET NO.: A-5 PAGE NO.: 5/18

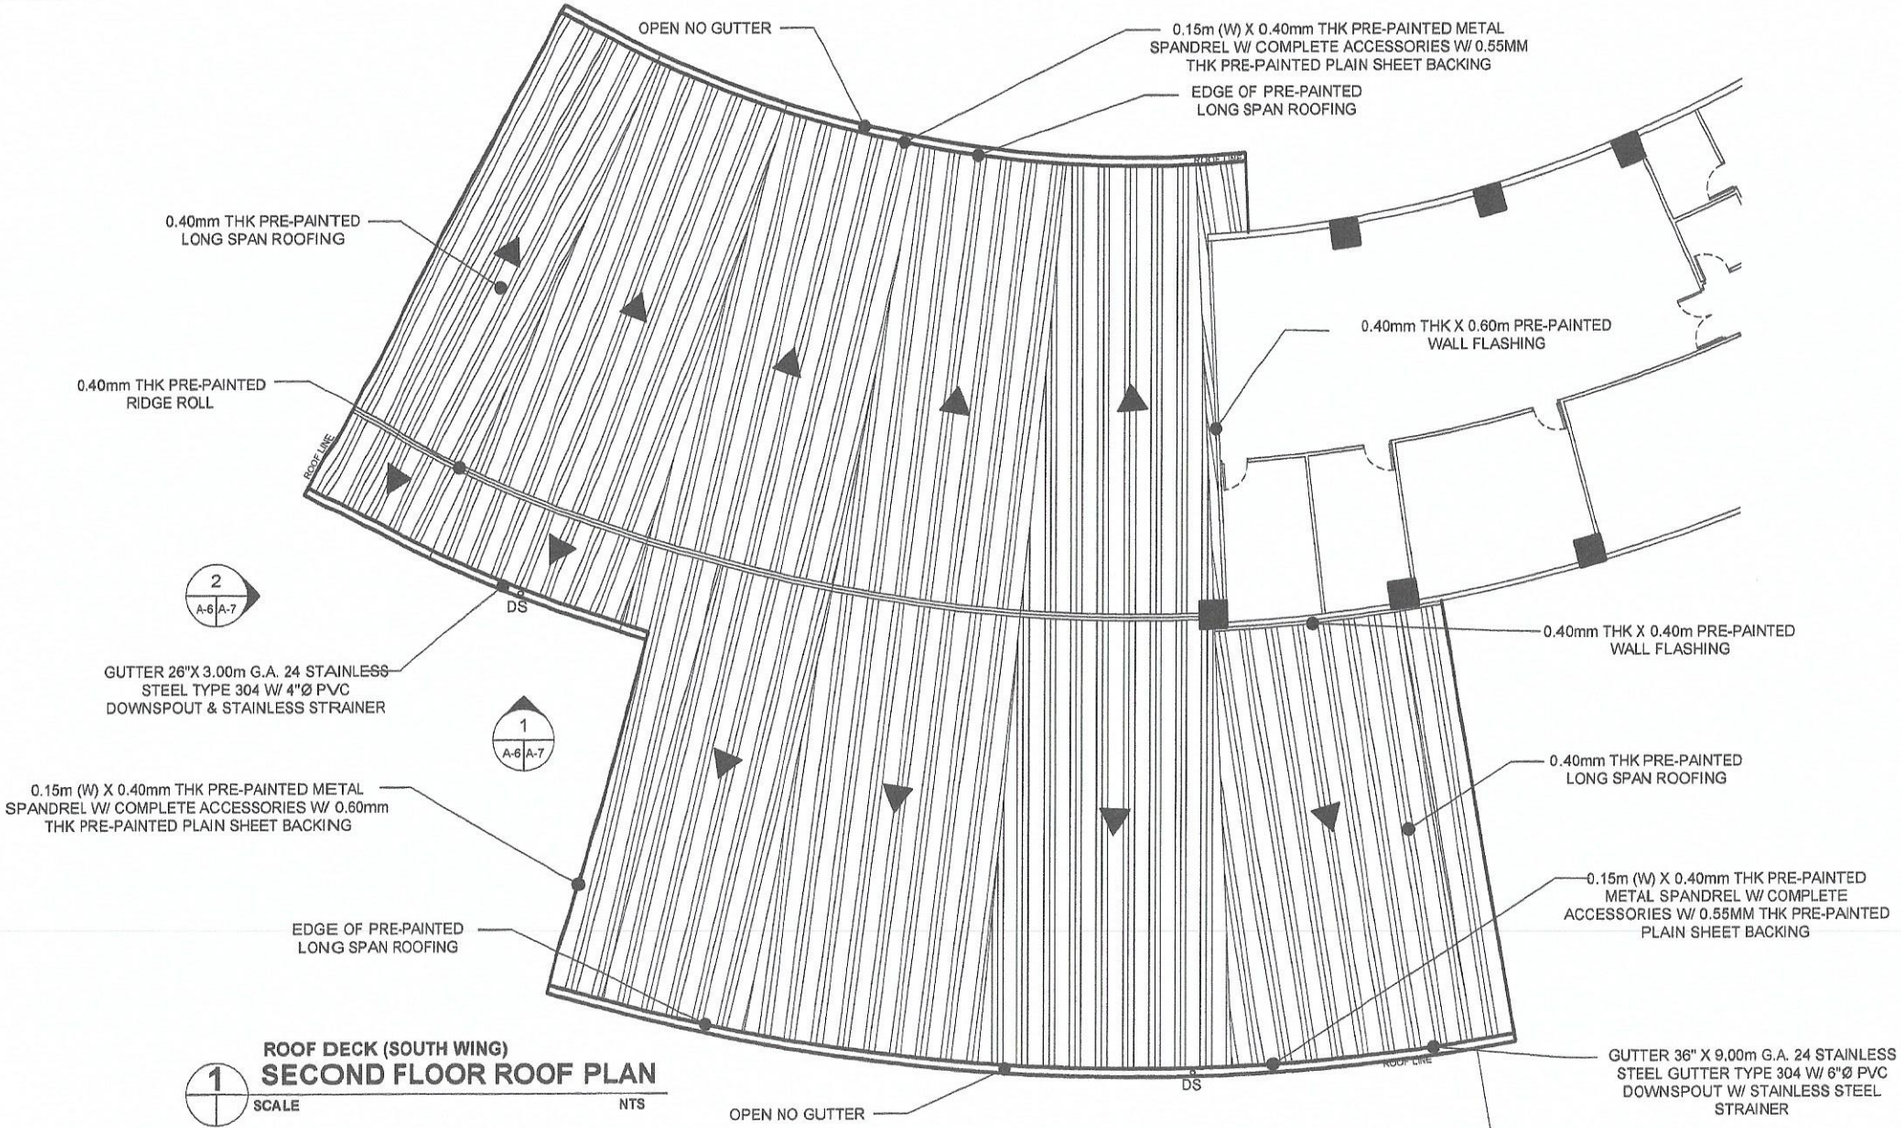

1 ROOF DECK (SOUTH WING)
SECOND FLOOR ROOF PLAN
SCALE NTS

Republic of the Philippines DEPARTMENT OF SCIENCE AND TECHNOLOGY PHILIPPINE NUCLEAR RESEARCH INSTITUTE COMMONWEALTH AVENUE, DILIMAN, QUEZON CITY	PROJECT: UPGRADING OF A.R.C. BLDG. (C.Y. 2020)	OWNER: PHILIPPINE NUCLEAR RESEARCH INSTITUTE ADDRESS: COMMONWEALTH AVENUE, DILIMAN, QUEZON CITY	SHEET CONTENT: ARC SECOND FLOOR ROOF DECK ROOF PLAN (SOUTH WING)	PREPARED BY: Engr. ROSALINO B. REJAS Senior Science Research Specialist; Engr. MARIO E. SALIT Senior Science Research Specialist; Engr. RENATO A. PAÑAGA SSS Head	RECOMMENDING APPROVAL: MR. CELERINA M. RAMIRO Chief, FAD; PRECIOSA B. PABROA, Ph. D. Chief, NSD; LUCILLE ABAD, Ph. D. End User/Chief, ARD; SOLEDAD S. CASTAÑEDA, Ph. D. Deputy Director	APPROVED BY: CARLO A. ARCILLA, Ph. D. Director	DRAWN BY: GENIBLAZO; CHECKED BY: ; DATE: ; PROJ. NO.:	SHEET NO.: A-6; PAGE NO.: 6/18

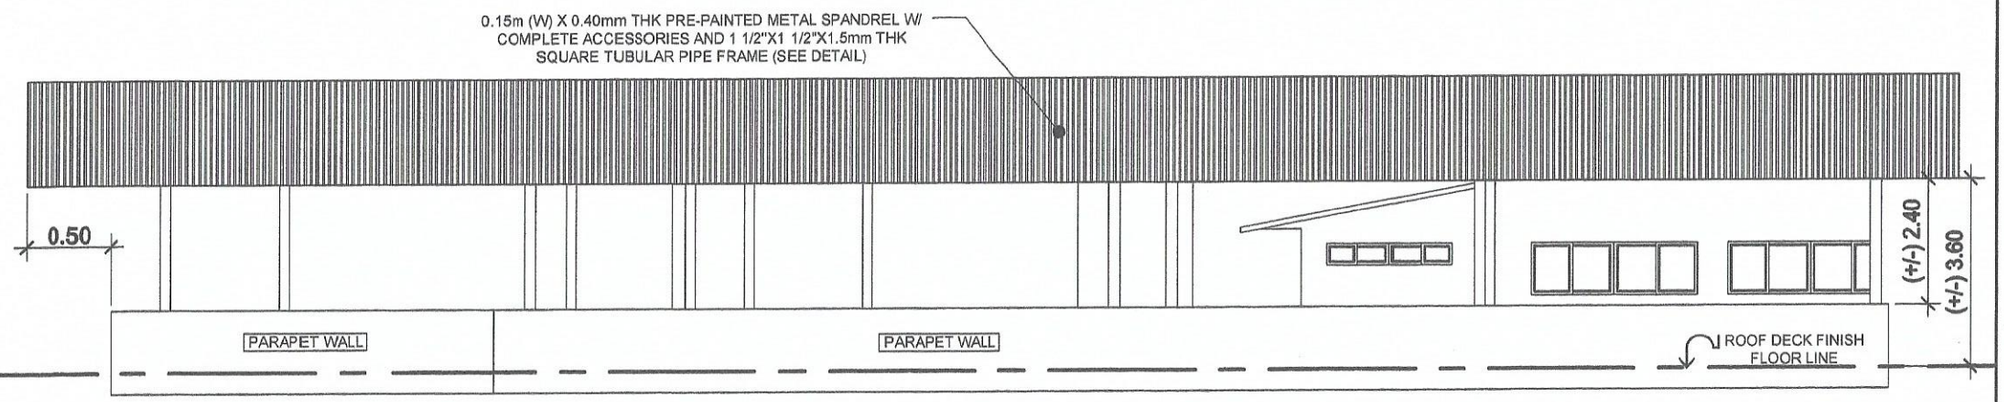

FRONT ELEVATION

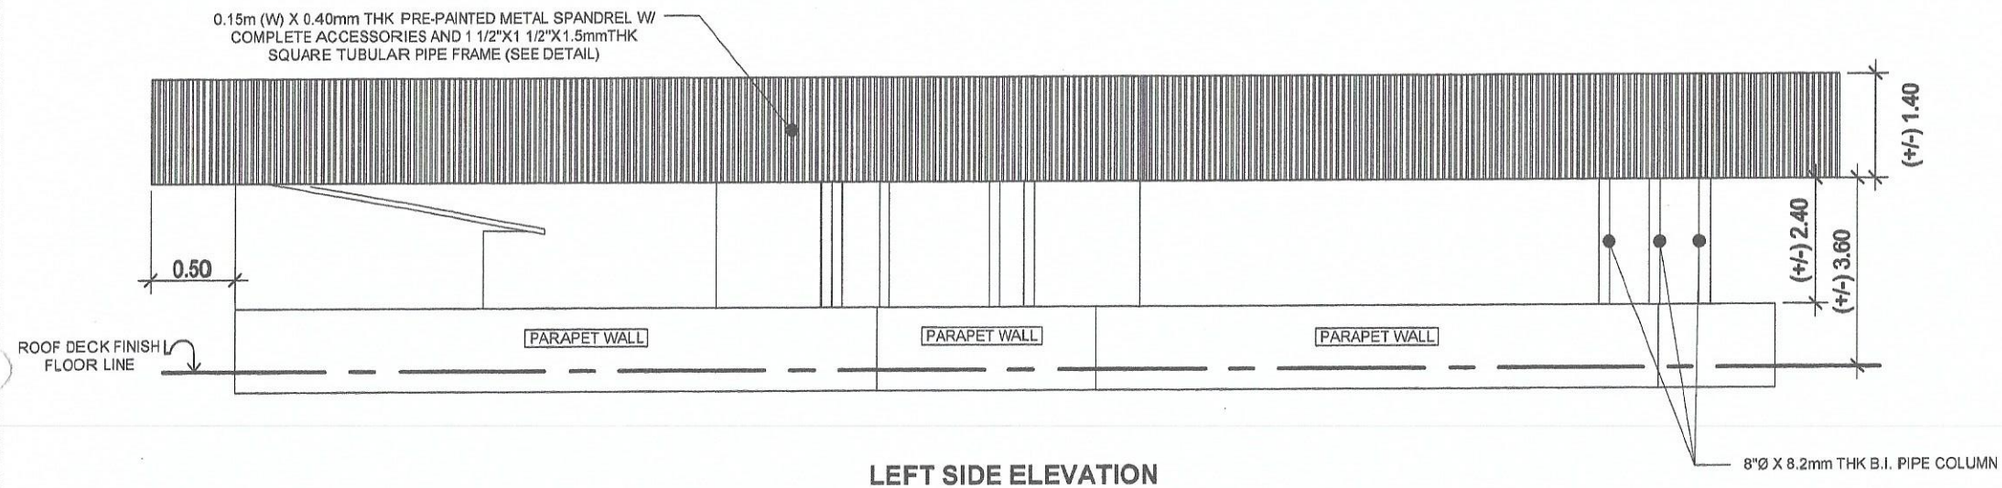

LEFT SIDE ELEVATION

ROOF DECK (SOUTH WING)

1 SECOND FLOOR - ELEVATION

SCALE NTS

Republic of the Philippines DEPARTMENT OF SCIENCE AND TECHNOLOGY PHILIPPINE NUCLEAR RESEARCH INSTITUTE COMMONWEALTH AVENUE, DILIMAN, QUEZON CITY	PROJECT: UPGRADING OF A.R.C. BLDG. (C.Y. 2020)	OWNER: PHILIPPINE NUCLEAR RESEARCH INSTITUTE ADDRESS: COMMONWEALTH AVENUE, DILIMAN, QUEZON CITY	SHEET CONTENT: ARC SECOND FLOOR ROOF DECK ELEVATIONS (SOUTH WING)	PREPARED BY: Engr. ROSALINO B. REJAS Senior Science Research Specialist Engr. ARTURO F. SALIH Senior Science Research Specialist Engr. RENATO C. PARAGA SSS Head	RECOMMENDING APPROVAL: MA. CELERINA M. RAMIRO Chief, FAD PRECIOSA B. PABROA, Ph. D. Chief, NSD LUCILLE ABAD, Ph. D. End User/Chief, ARD SOLEDAD S. CASTAÑEDA, Ph. D. Deputy Director	APPROVED BY: CARLO A. ARCILLA, Ph. D. Director	DRAWN BY: GENBLAZO CHECKED BY: DATE: PROJ. NO.:	SHEET NO.: A-7 PAGE NO.: 7/18

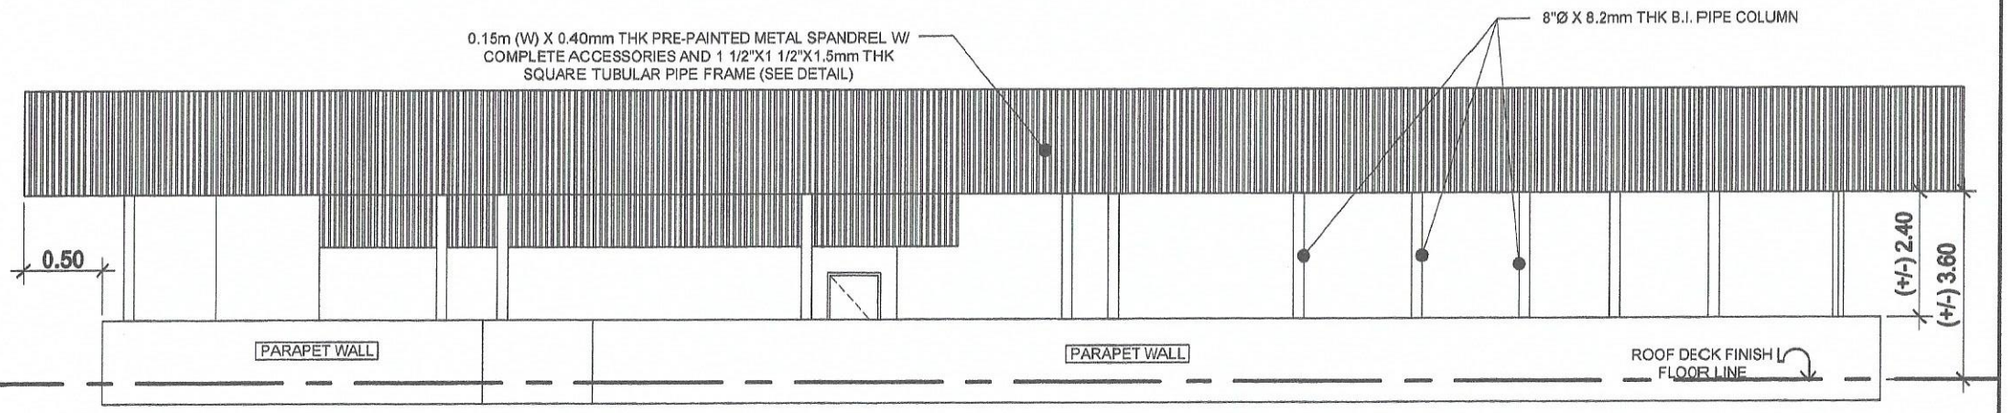

FRONT ELEVATION

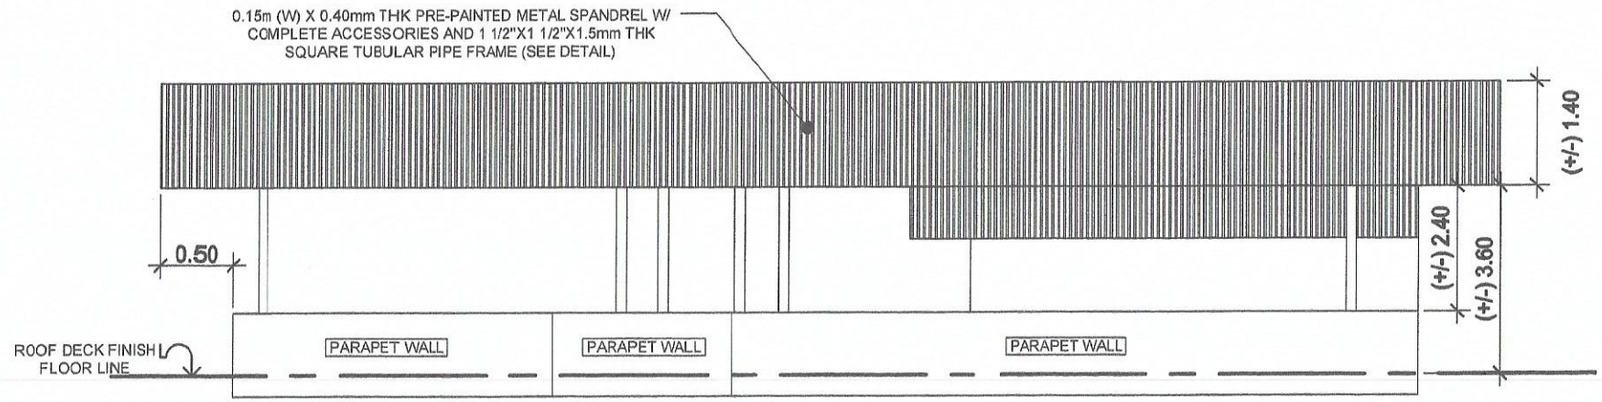

RIGHT SIDE ELEVATION

ROOF DECK (NORTH WING)

1 SECOND FLOOR - ELEVATION

SCALE NTS

Republic of the Philippines DEPARTMENT OF SCIENCE AND TECHNOLOGY PHILIPPINE NUCLEAR RESEARCH INSTITUTE COMMONWEALTH AVENUE, DILIMAN, QUEZON CITY	PROJECT: UPGRADING OF A.R.C. BLDG. (C.Y. 2020)	OWNER: PHILIPPINE NUCLEAR RESEARCH INSTITUTE ADDRESS: COMMONWEALTH AVENUE, DILIMAN, QUEZON CITY	SHEET CONTENT: ARC SECOND FLOOR ROOF DECK ELEVATIONS (NORTH WING)	PREPARED BY: Engr. ROSALINO B. REJAS Senior Science Research Specialist Engr. ARTURO T. SALIT Senior Science Research Specialist Engr. RENATO T. BANIGA SSS Head	RECOMMENDING APPROVAL: MA. CELERINA M. RAMIRO Chief, FAD LUCILLE ABAD, Ph. D. Chief, ARD PRECIOSA B. NABROA, Ph. D. Chief, NSD SOLEDAD S. CASTAÑEDA, Ph. D. Deputy Director	APPROVED BY: CARLO A. ARCILLA, Ph. D. Director	DRAWN BY: GENIBLAZO CHECKED BY: DATE: PROJ. NO.:	SHEET NO.: A-8 PAGE NO.: 8/18

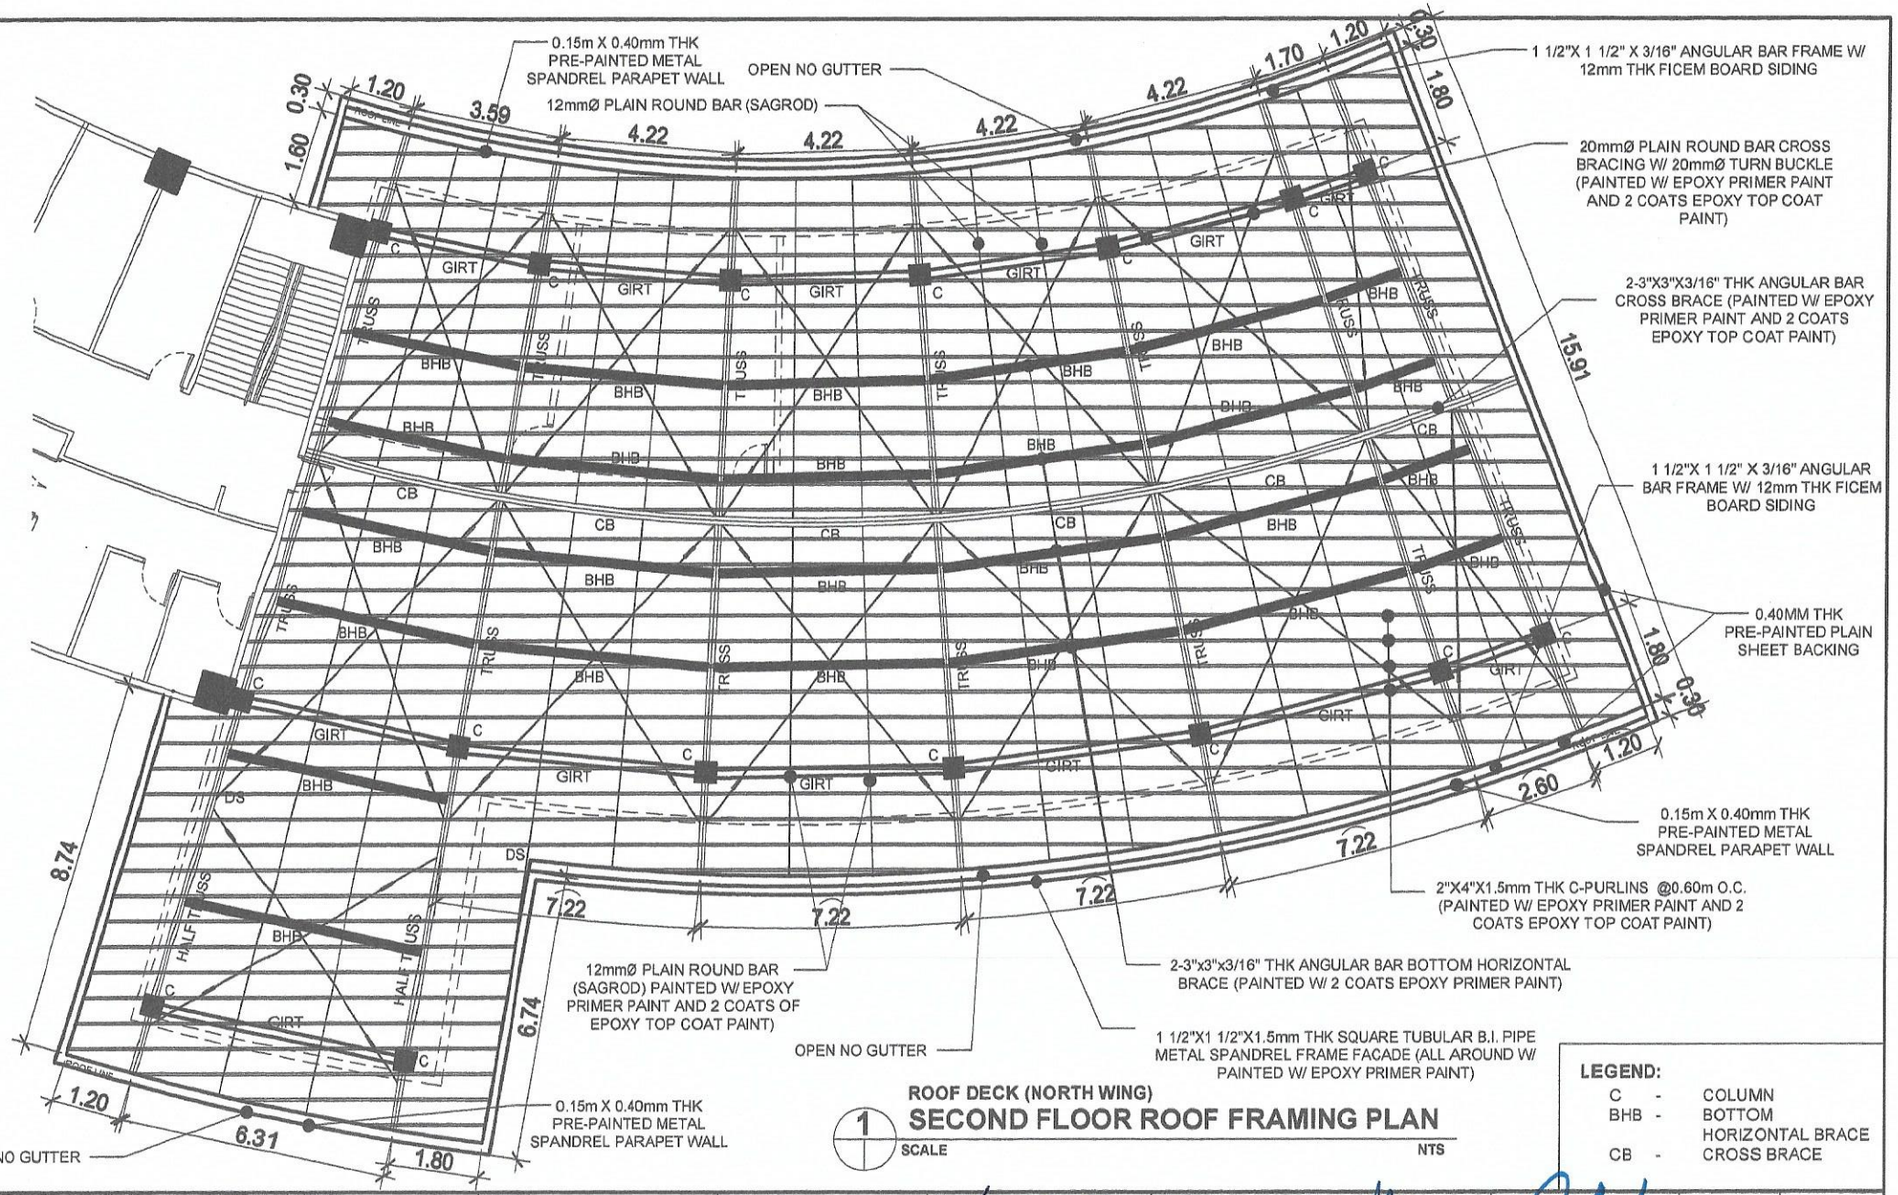

ROOF DECK (NORTH WING)

1 SECOND FLOOR ROOF FRAMING PLAN

SCALE NTS

LEGEND:

C	-	COLUMN
BHB	-	BOTTOM HORIZONTAL BRACE
CB	-	CROSS BRACE

Republic of the Philippines
DEPARTMENT OF SCIENCE AND TECHNOLOGY
PHILIPPINE NUCLEAR RESEARCH INSTITUTE
COMMONWEALTH AVENUE, DILIMAN, QUEZON CITY

PROJECT:	OWNER:	SHEET CONTENT:	PREPARED BY:	RECOMMENDING APPROVAL	APPROVED BY:	DRAWN BY: GENIBLAZO	SHEET NO.:
UPGRADING OF A.R.C. BLDG. (C.Y. 2020)	PHILIPPINE NUCLEAR RESEARCH INSTITUTE ADDRESS: COMMONWEALTH AVENUE, DILIMAN, QUEZON CITY	ARC SECOND FLOOR ROOF DECK PLAN (NORTH WING)	Engr. ROSALIND B. REAS, Senior Science Research Specialist Engr. ARTURO F. SOLIN, Senior Science Research Specialist Engr. RENATO T. BATARGA, ESS Head	MA. CLERINA M. RAMIRO, Chief, FAD LUCILLE ABAD, Ph. D., End User/Chief, ARD PRECIOSA B. PABROA, Ph. D., Chief, NSD SOLEDAD S. CASTAÑEDA, Ph. D., Deputy Director	CARLOS A. ARCILLA, Ph.D., Director	CHECKED BY: DATE: PROJ. NO.:	A-9 PAGE NO.: 9/18